CITY OF LEWISTON

SNAKE RIVER AVENUE/SOUTHWAY AVENUE PROJECT
PEDESTRIAN AND BICYCLE ACCOMODATIONS

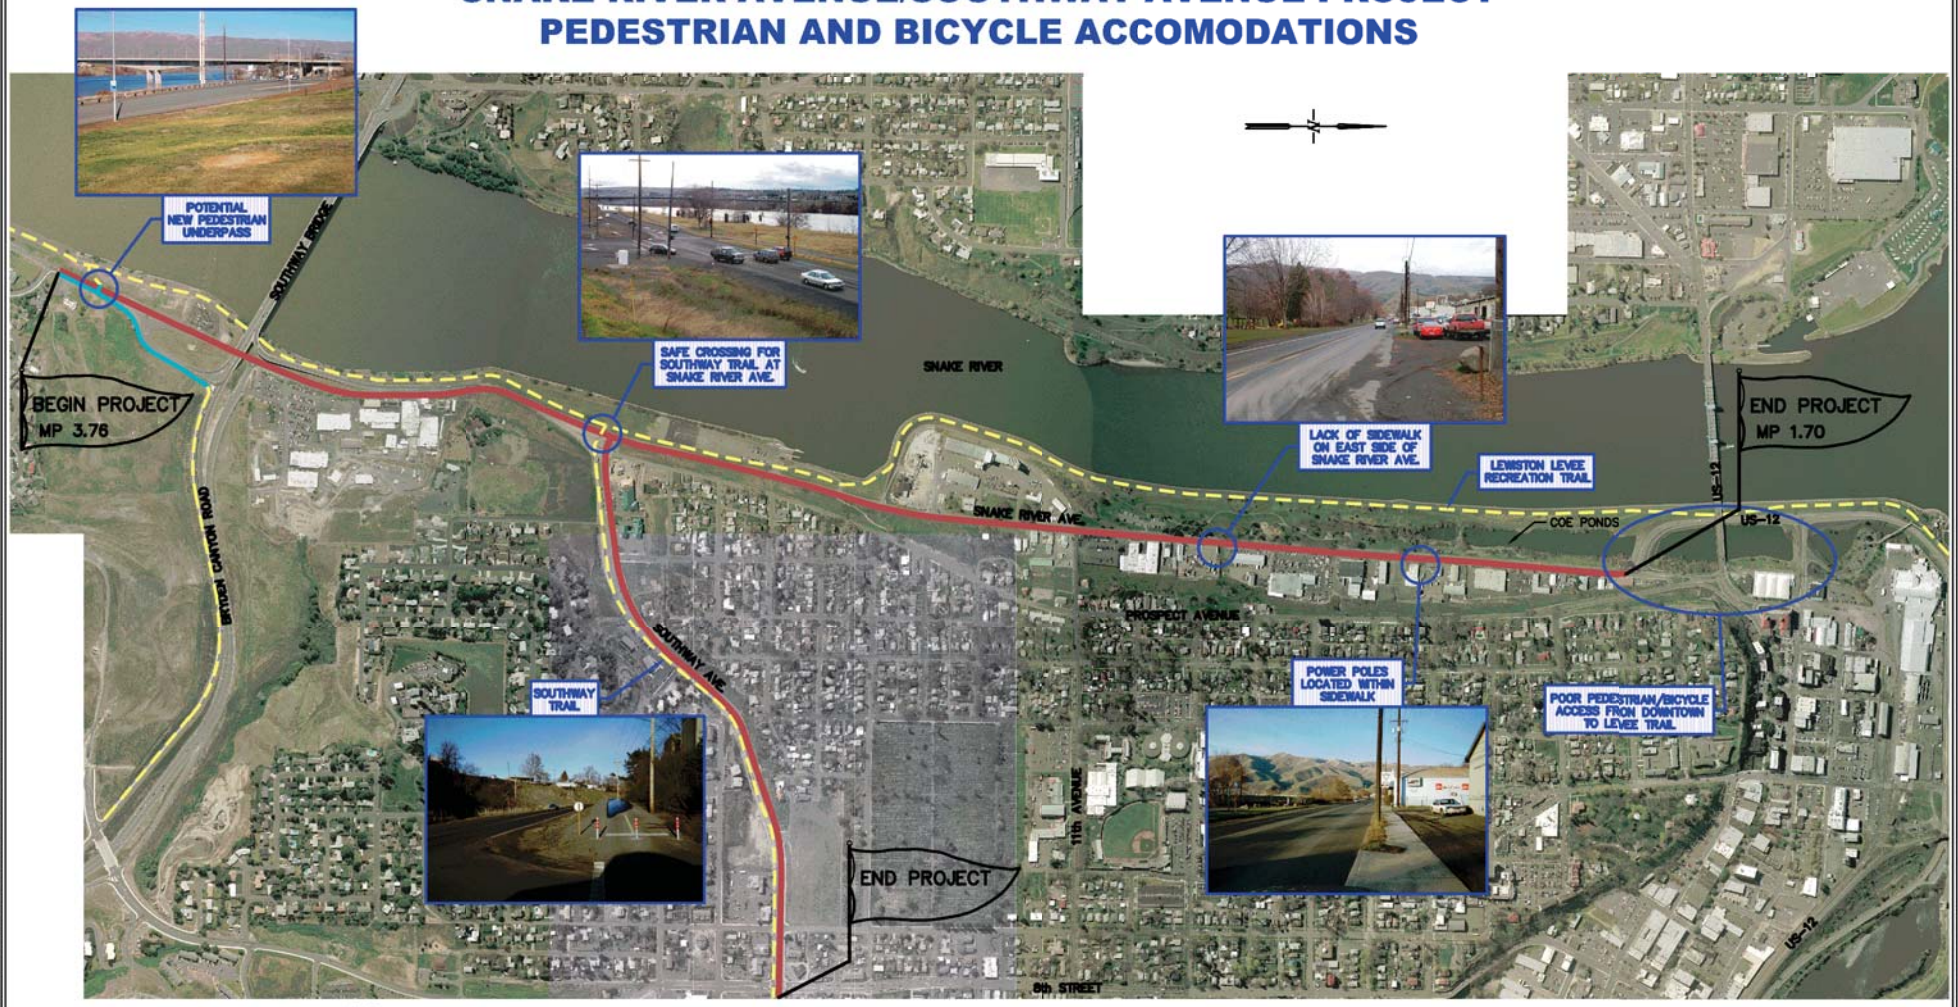

HORROCKS ENGINEERS

CITY OF LEWISTON 1861