CITY OF LEWISTON

SNAKE RIVER AVENUE/SOUTHWAY AVENUE PROJECT
TRAFFIC VOLUMES

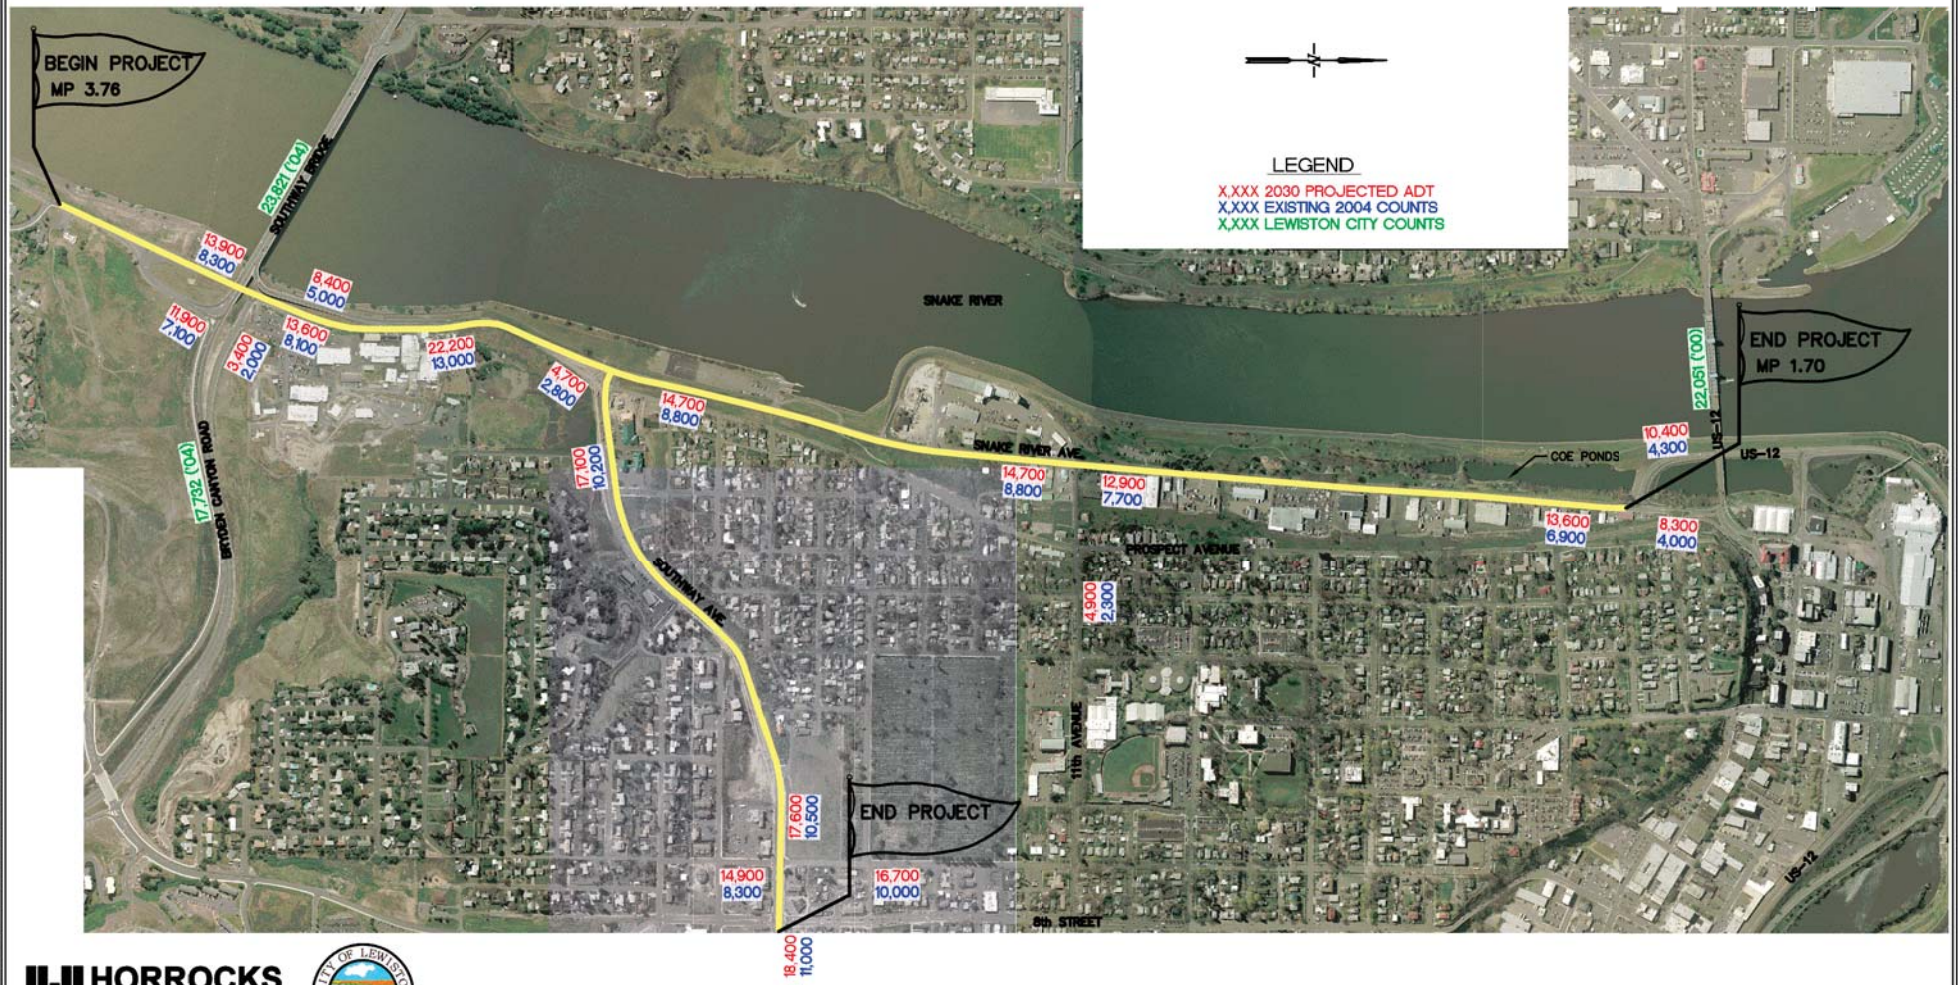

HORROCKS ENGINEERS

CITY OF LEWISTON 1861