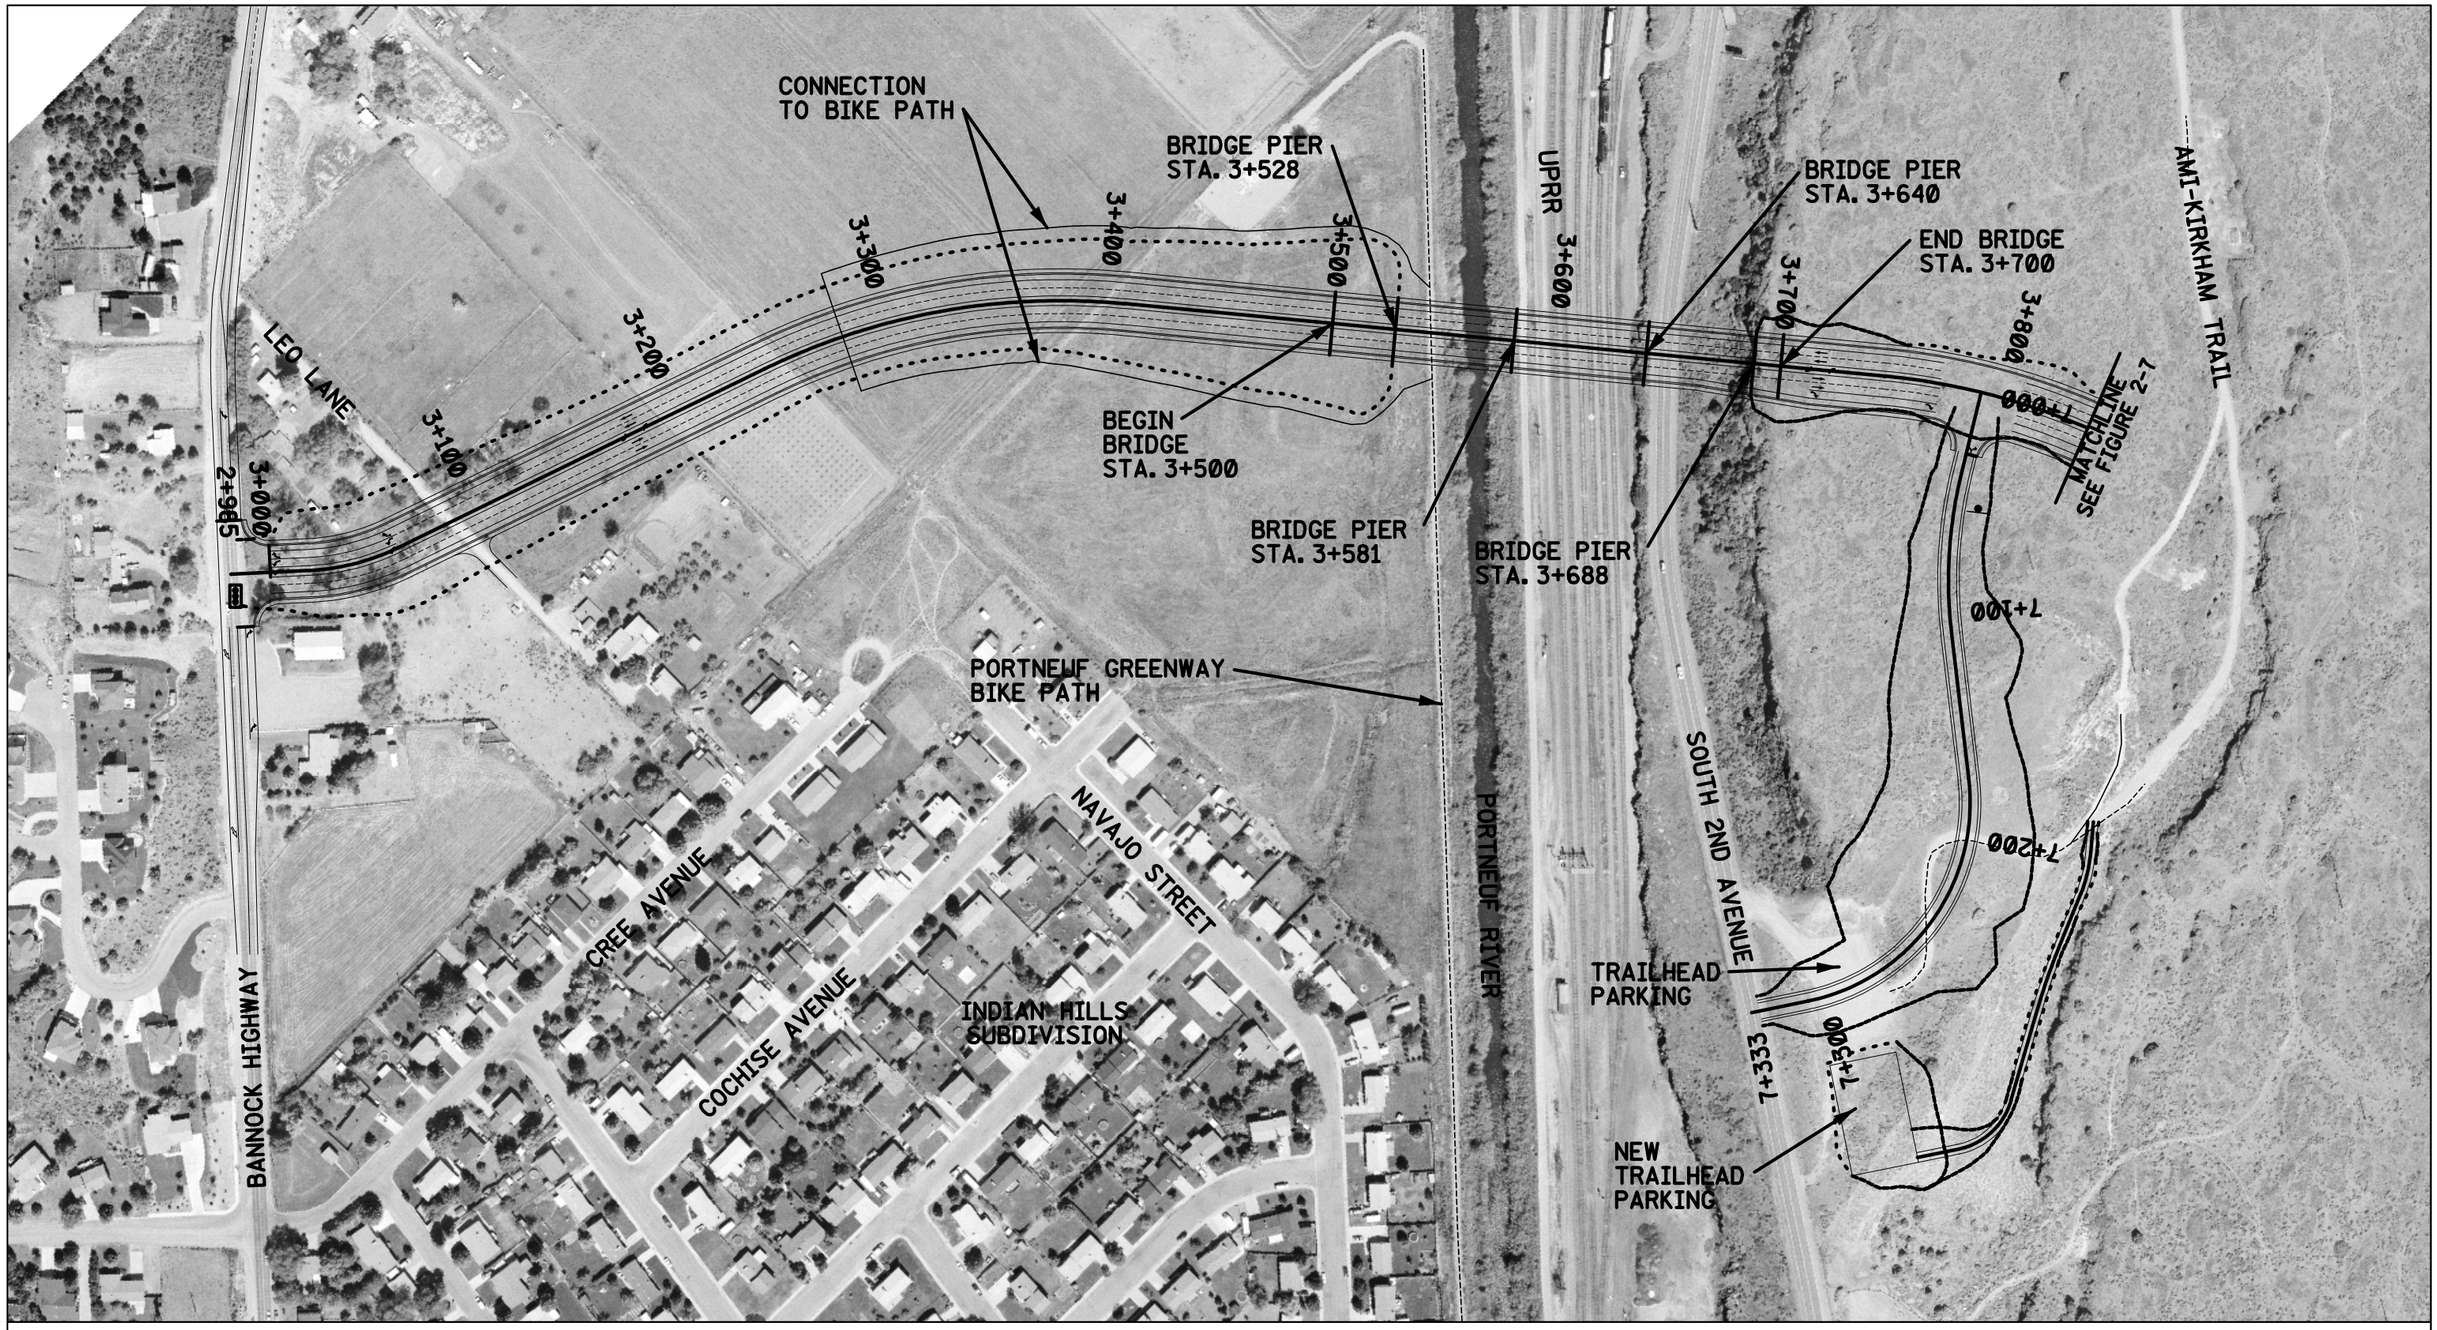

LEGEND

- RETAINING WALL
- FILL LIMIT LINE
- CUT LIMIT LINE
- TRAFFIC SIGNAL
- STOP SIGN

0 100 200
FEET

Figure 2-4

LEO-HARPER
ALTERNATIVE
PHASE I

CHEYENNE OVERPASS, POCATELLO
ITD PROJECT NO. DHP-1564 (001) KEY NO. 7508

August 2005