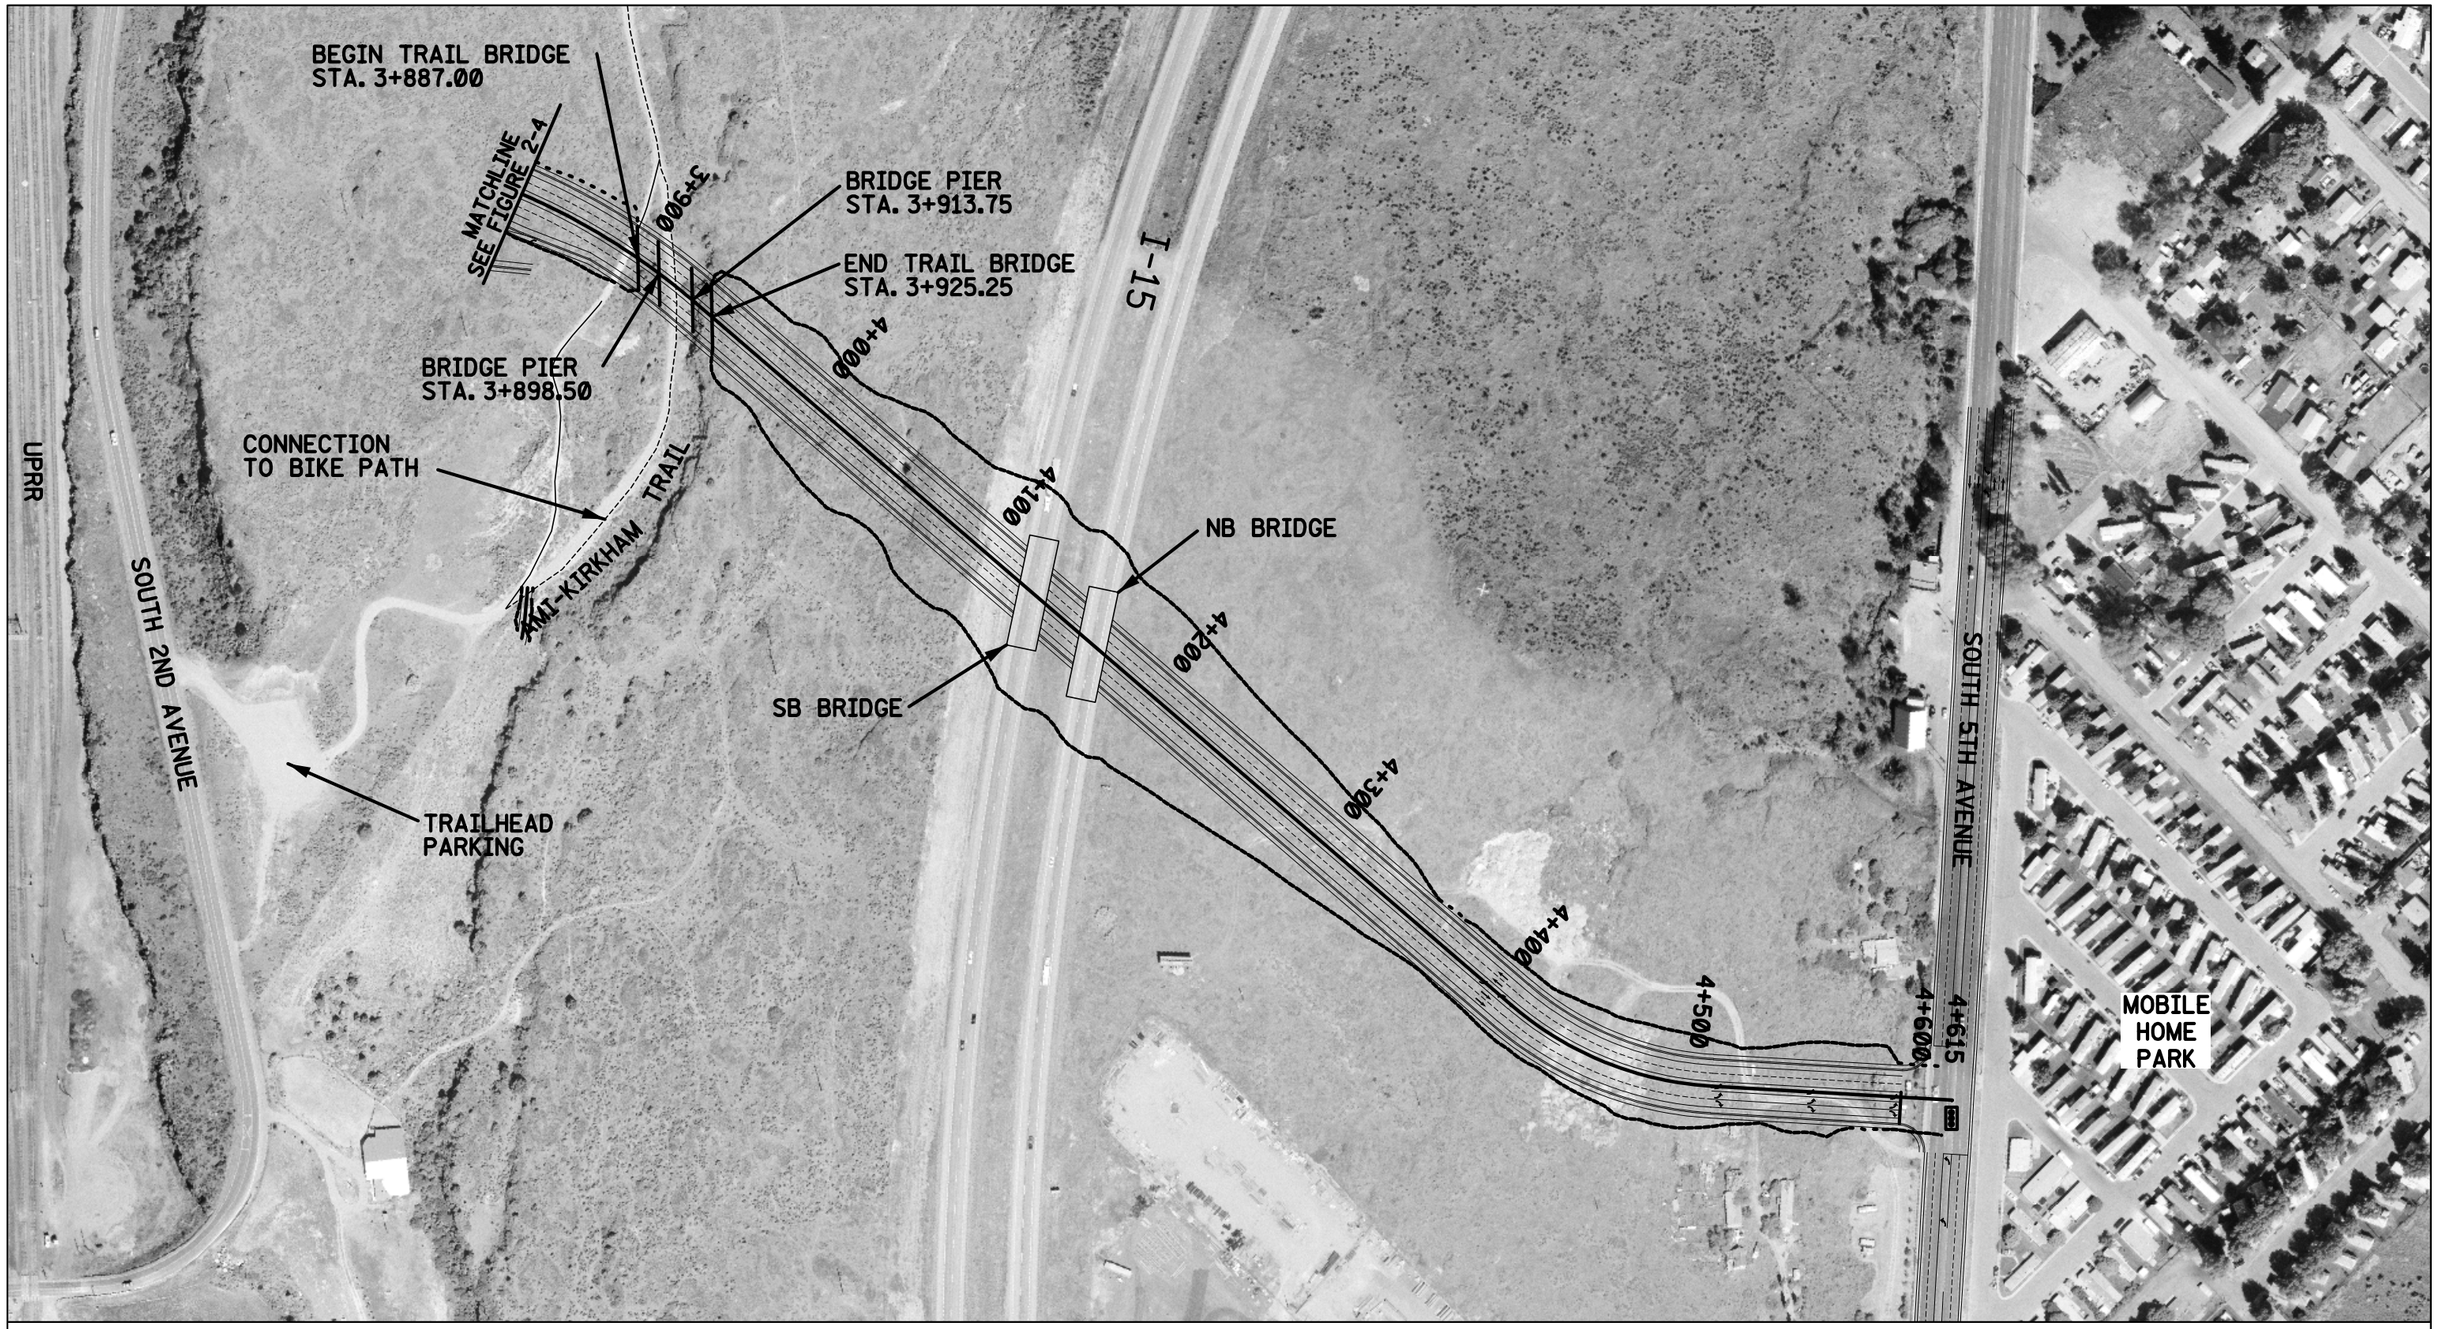

LEGEND

---- FILL LIMIT

------ CUT LIMIT

TRAFFIC SIGNAL

0 100 200

FEET

Figure 2-7

LEO-HARPER
ALTERNATIVE
PHASE 2

CHEYENNE OVERPASS, POCATELLO

ITD PROJECT NO. DHP-1564 (001) KEY NO. 7508

August 2005