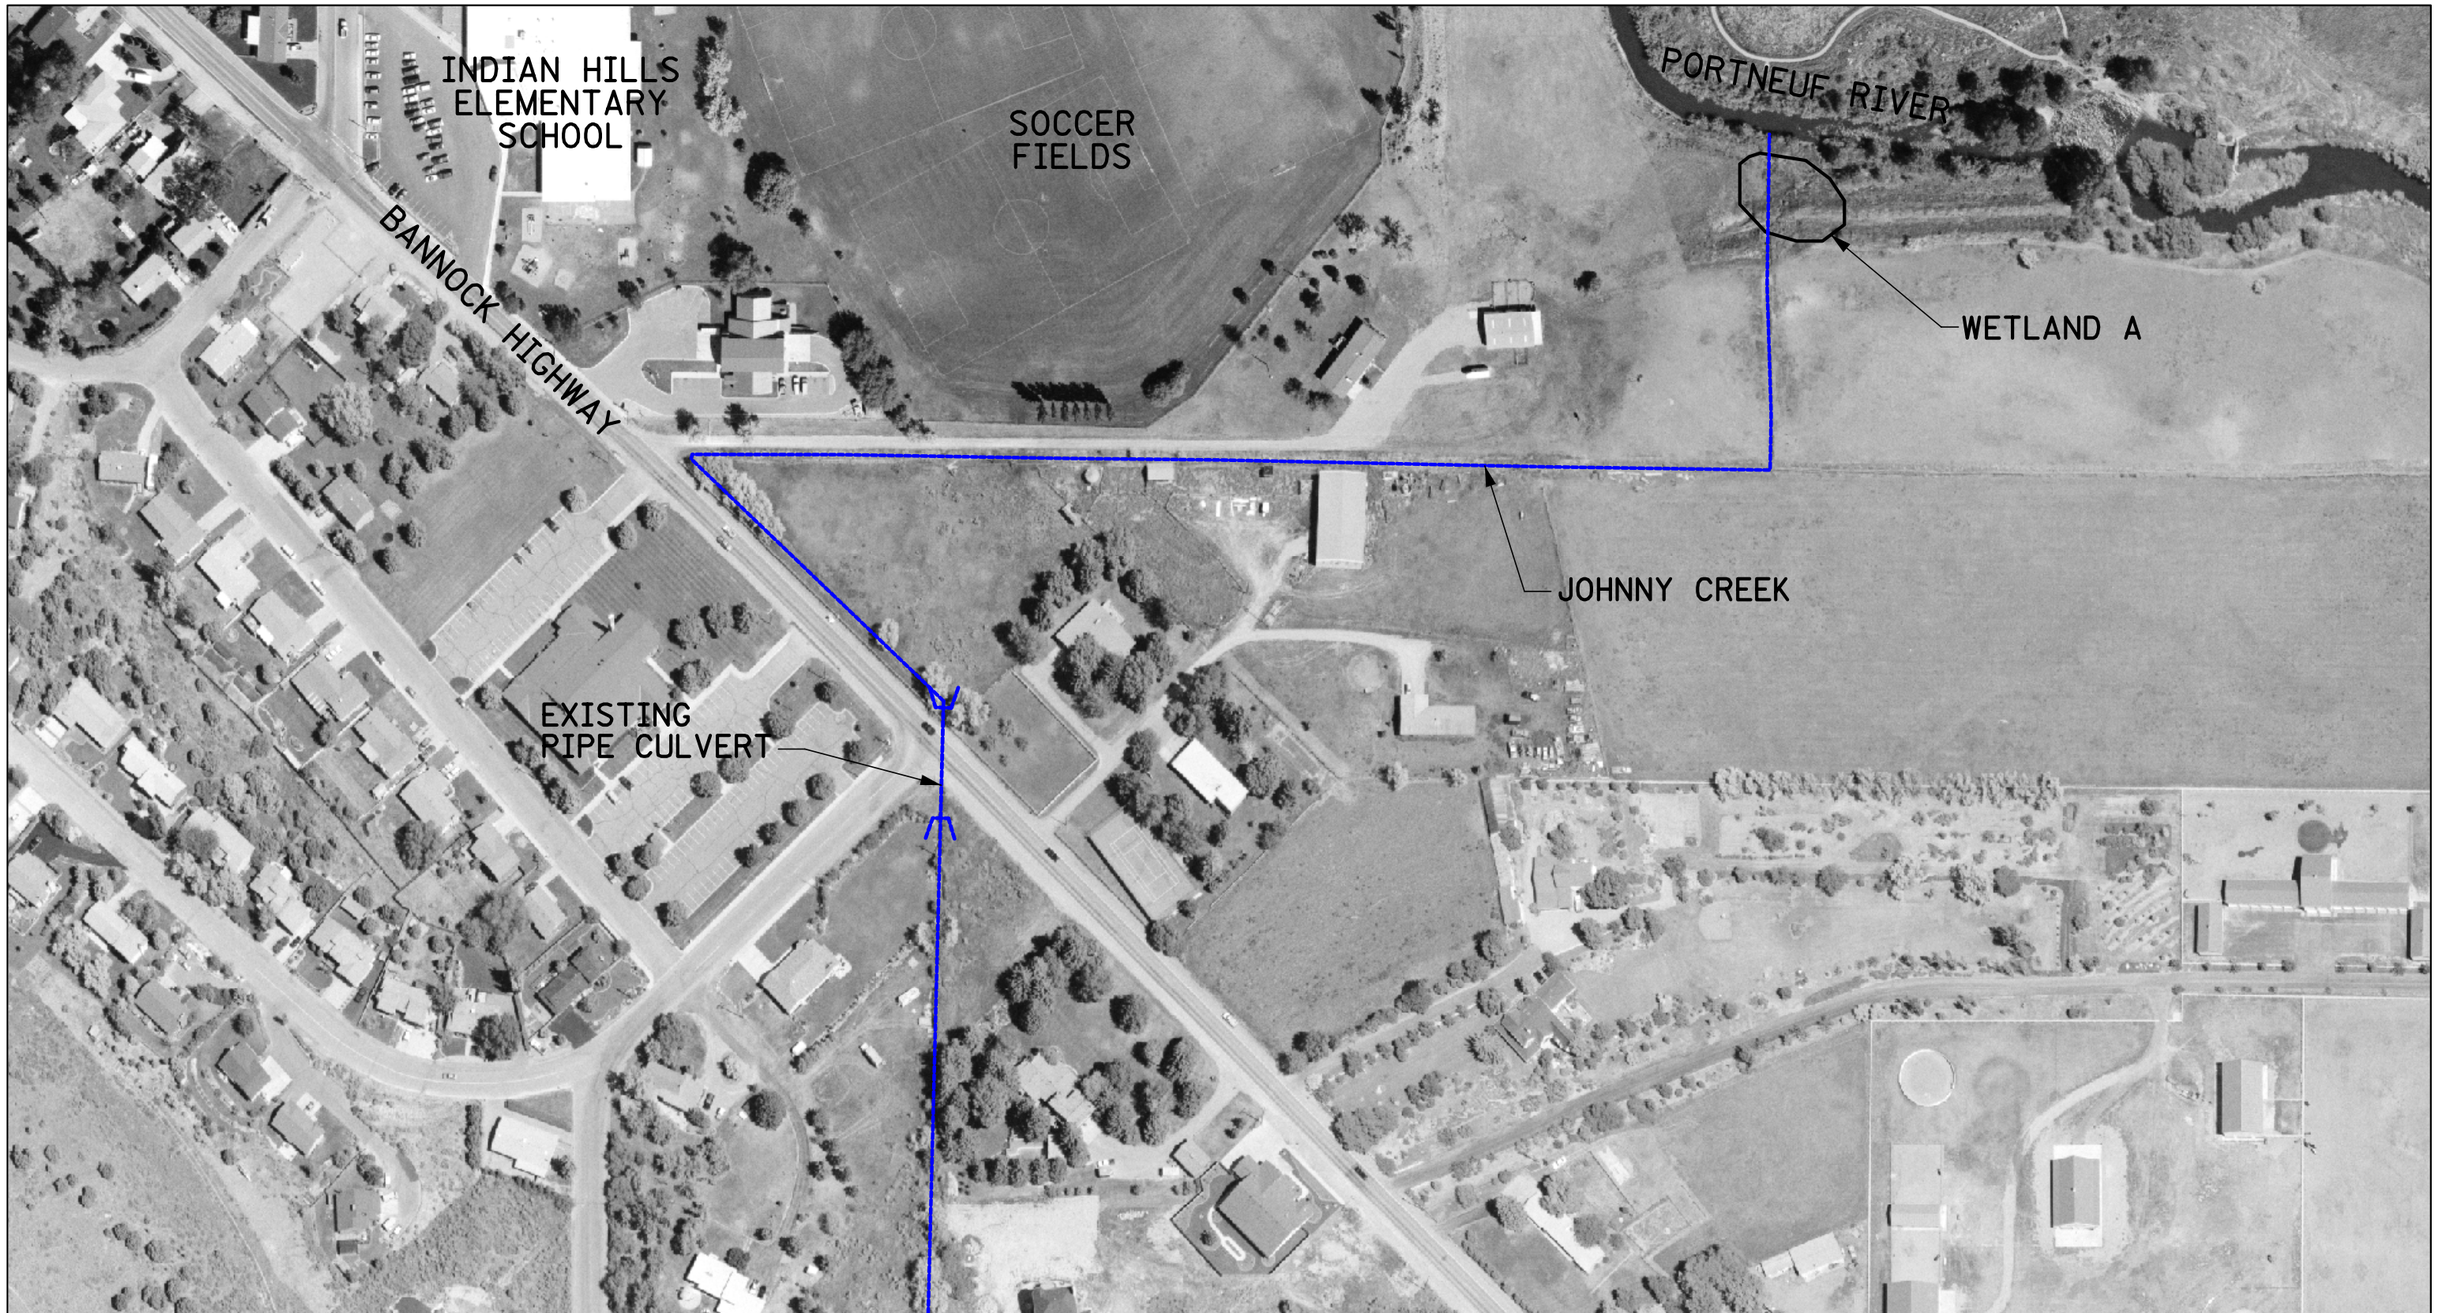

N
W E
S

0 50 100
FEET

Figure 3-6

JOHNNY CREEK
(EXISTING)

CHEYENNE OVERPASS, POCATELLO
ITD PROJECT NO. DHP-1564 (001) KEY NO. 7508

August 2005