DETAIL A

DETAIL B

DETAIL C

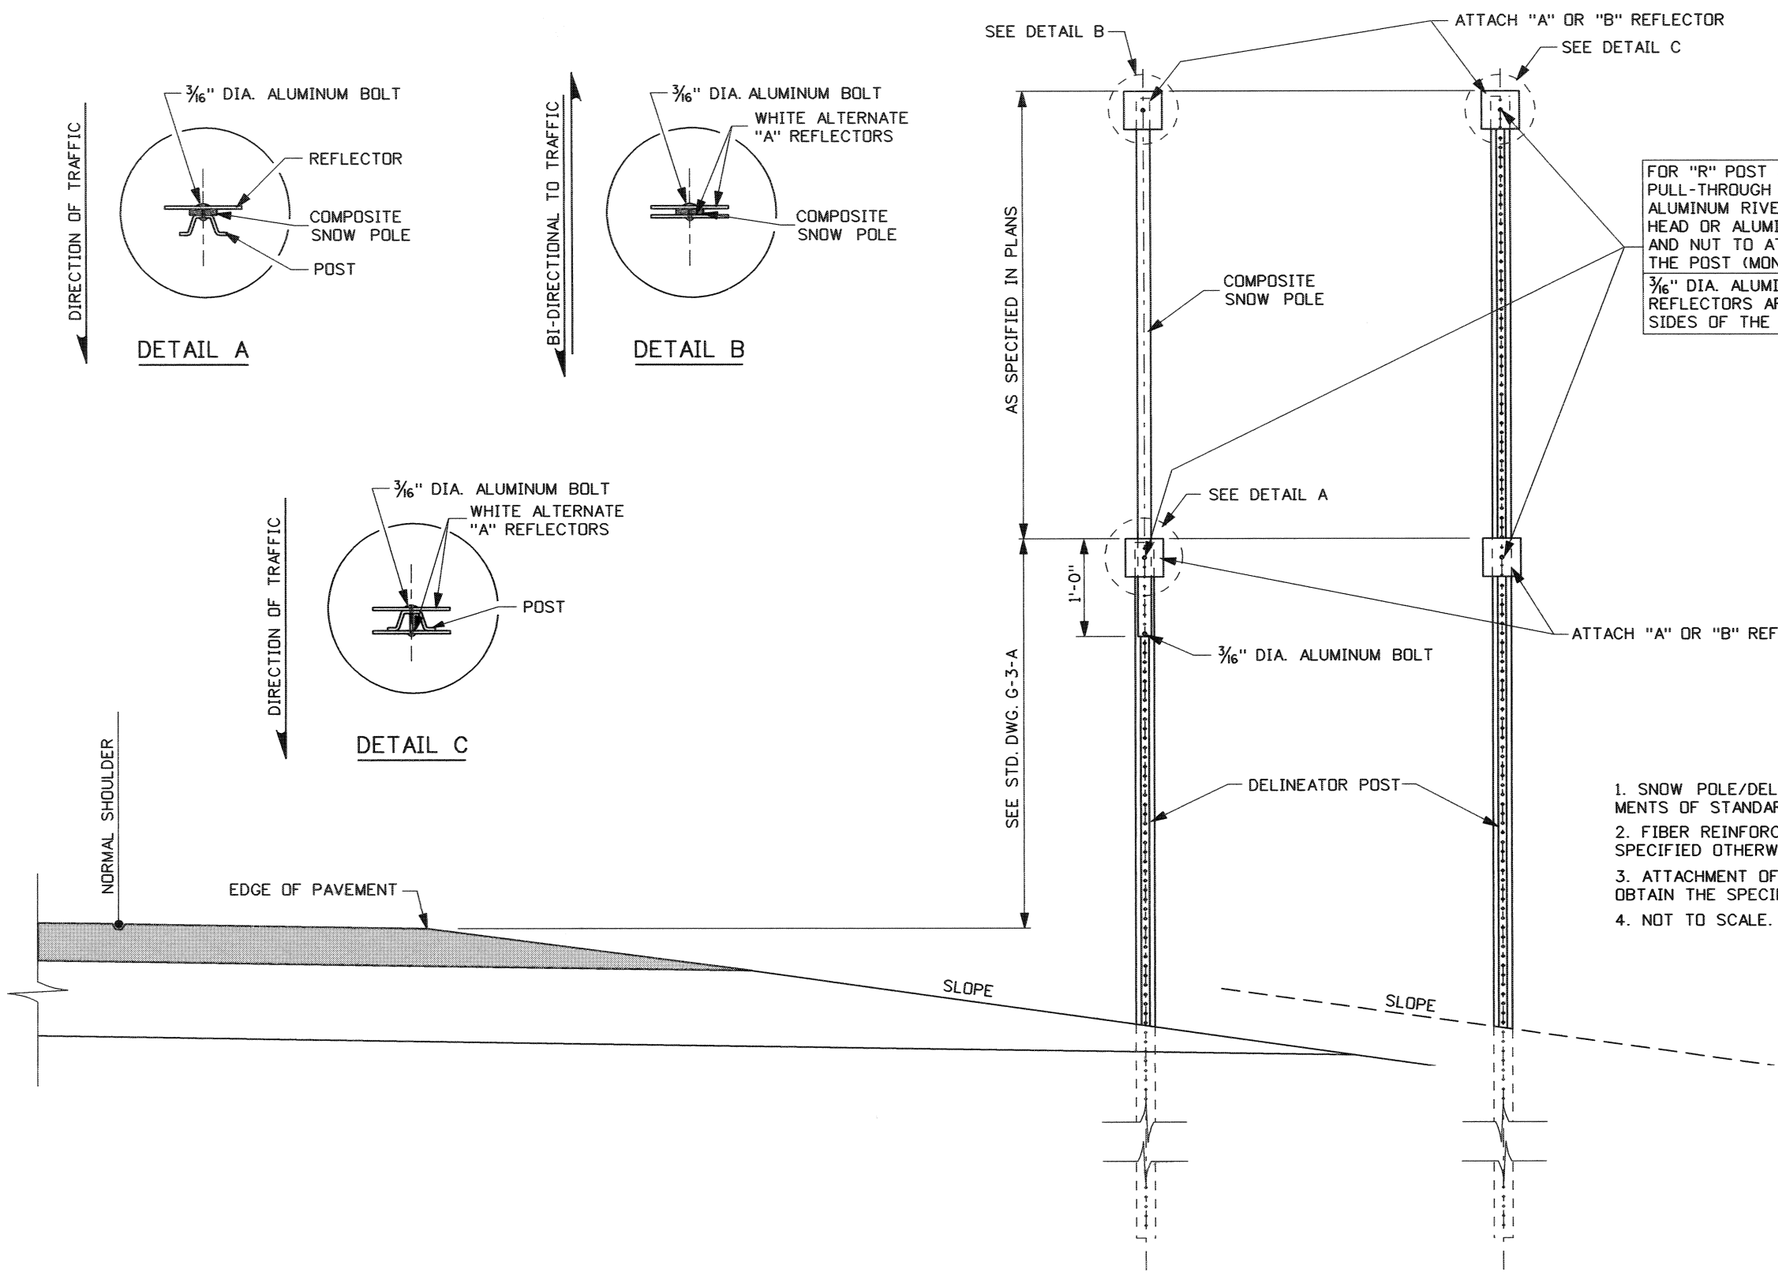

SNOW POLE INSTALLATION

NOTES

1. SNOW POLE/DELINEATOR PLACEMENT SHALL CONFORM TO THE REQUIREMENTS OF STANDARD DRAWING G-3-A.
2. FIBER REINFORCED COMPOSITE SNOW POLES SHALL BE ORANGE UNLESS SPECIFIED OTHERWISE.
3. ATTACHMENT OF MULTIPLE SECTIONS OF RIGID DELINEATOR POLES TO OBTAIN THE SPECIFIED SNOW POLE HEIGHT WILL NOT BE PERMITTED.
4. NOT TO SCALE.

REVISIONS

NO.	DATE	BY	NO.	DATE	BY	NO.	DATE	BY
1	9-80							
2	11-95	IJR						
3	12-02	MSM						
4	5-05	MSM						

SCALES SHOWN ARE FOR 11" X 17" PRINTS ONLY

CADD FILE NAME g3b_0505.std

DRWG. ORIG. DATE: MARCH, 1965

IDAHO TRANSPORTATION DEPARTMENT

BOISE IDAHO

ASSISTANT CHIEF ENGINEER (DEVELOPMENT)

CHIEF ENGINEER

STANDARD DRAWING

SNOW POLES

REQUIRES STD. DWG. G-3-A

English

STANDARD DRWG. NO.

G-3-B

SHEET 1 OF 1

PROFESSIONAL ENGINEER REGISTERED 6256 5-12-05 STATE OF IDAHO DAVID R. JONES