LEGEND

Idaho 44

Future Traffic Signal

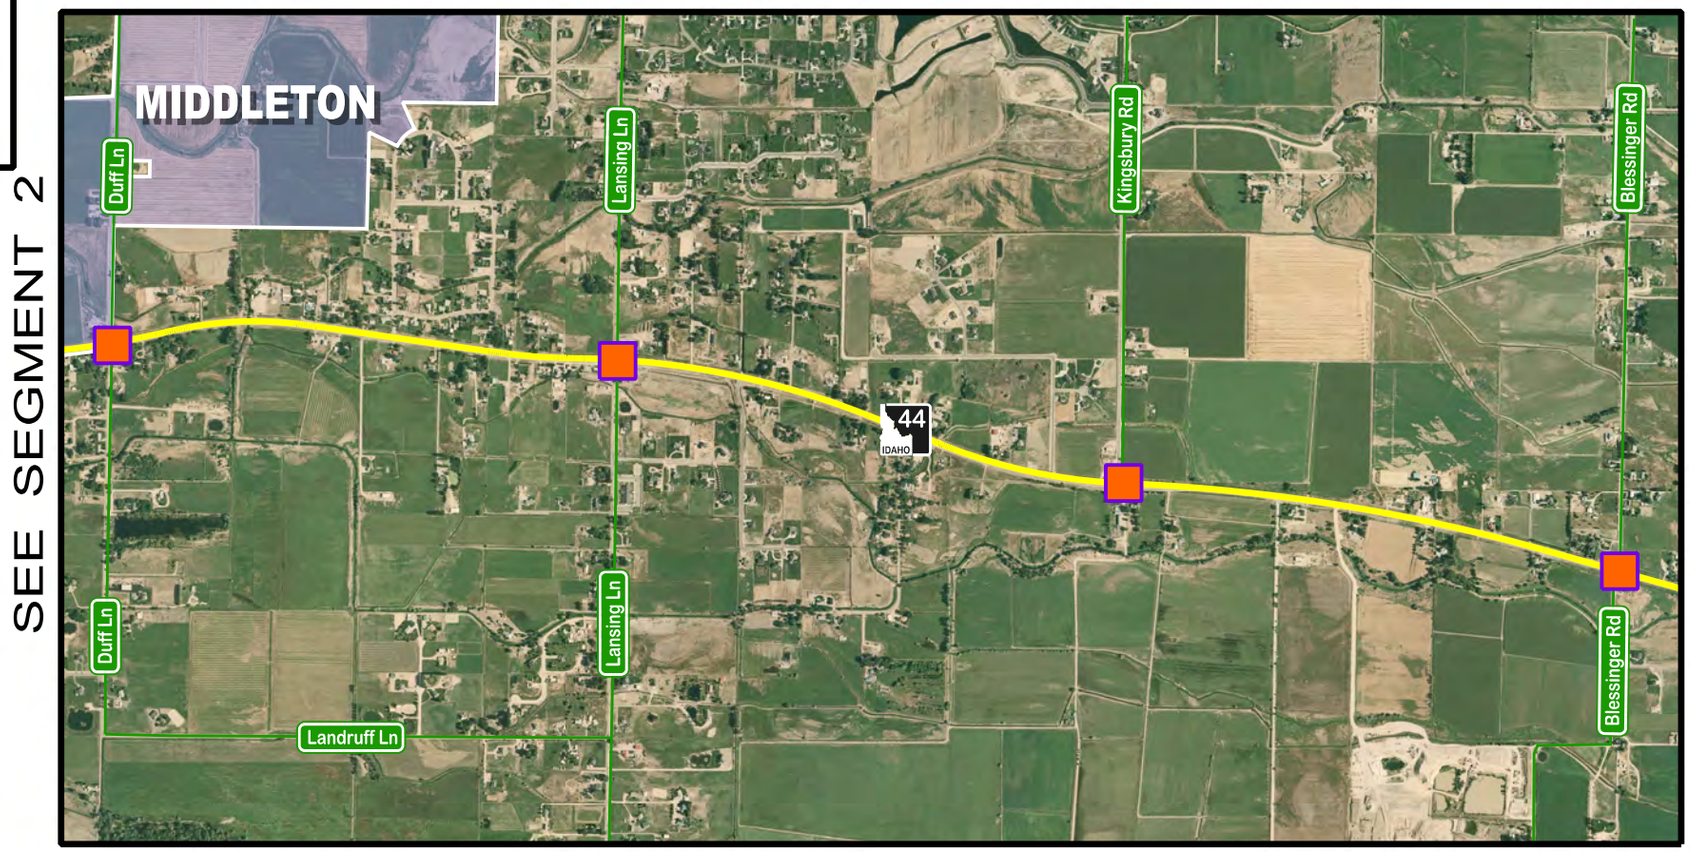

SEE SEGMENT 2

SEE SEGMENT 4

IDAHO-44 TYPICAL SECTION

Existing Right-of-Way Varies 80'-120'

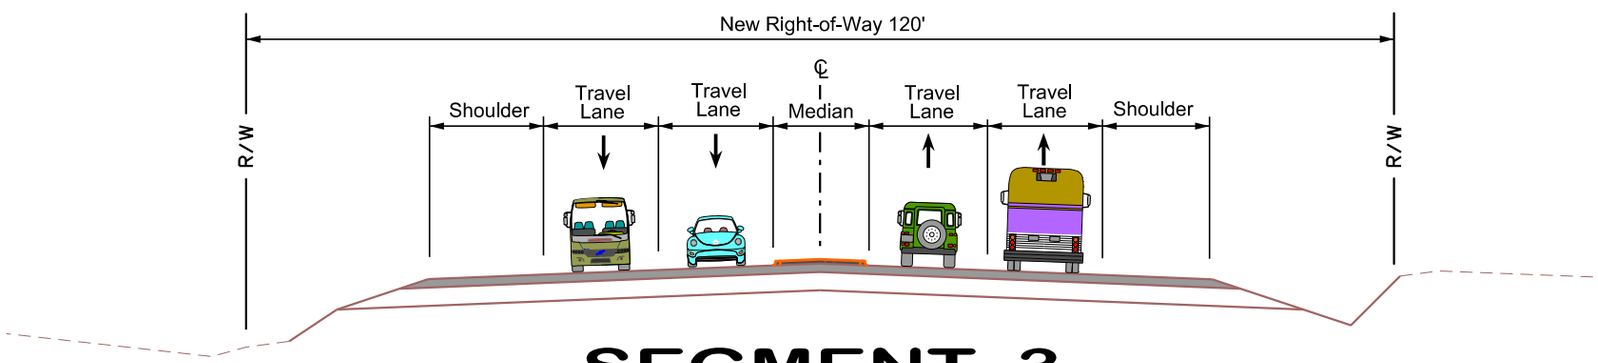

SEGMENT 3

IDAHO 44 : DUFF LANE to BLESSINGER ROAD

KEY MAP

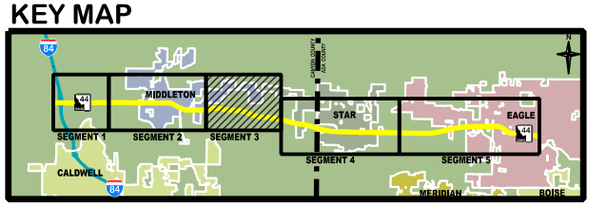

LEGEND

- Idaho 44
- Estimated Right-of-Way Needs
- Existing Right of Way
- Proposed Right of Way
- Property Line

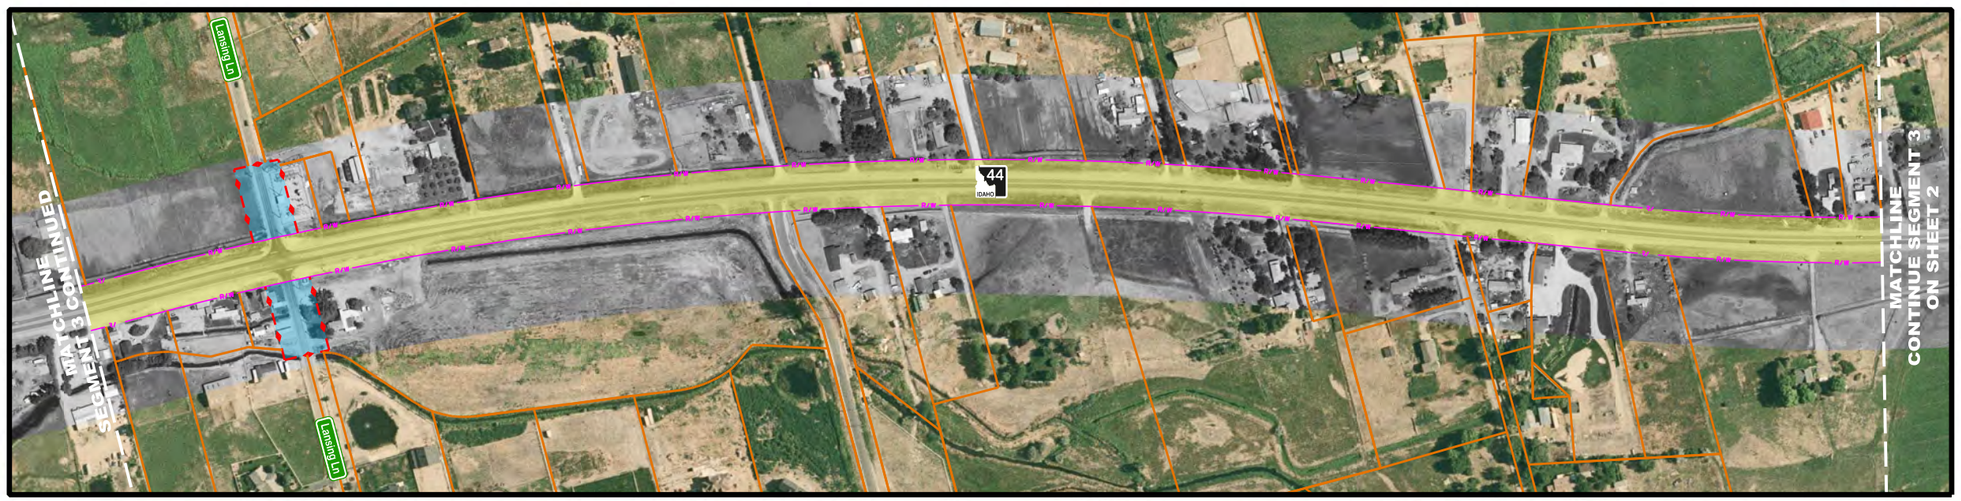

SEGMENT 3 - SHEET 1

IDAHO 44 : DUFF LANE to BLESSINGER ROAD

KEY MAP

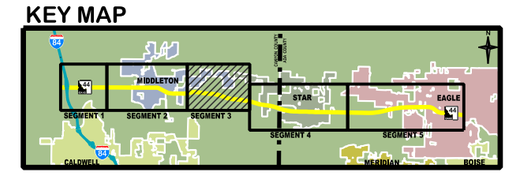

LEGEND

- Idaho 44
- Estimated Right-of-Way Needs
- Existing Right of Way
- Proposed Right of Way
- Property Line

SEGMENT 3 - SHEET 2

IDAHO 44 : DUFF LANE to BLESSINGER ROAD
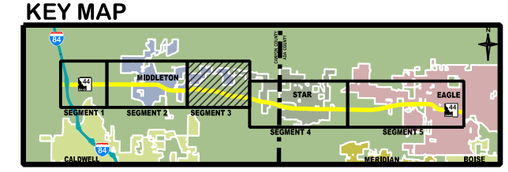
KEY MAP