LEGEND

- Idaho 44
- Future Traffic Signal
- Existing Traffic Signal
- Future Interchange

SEE SEGMENT 4

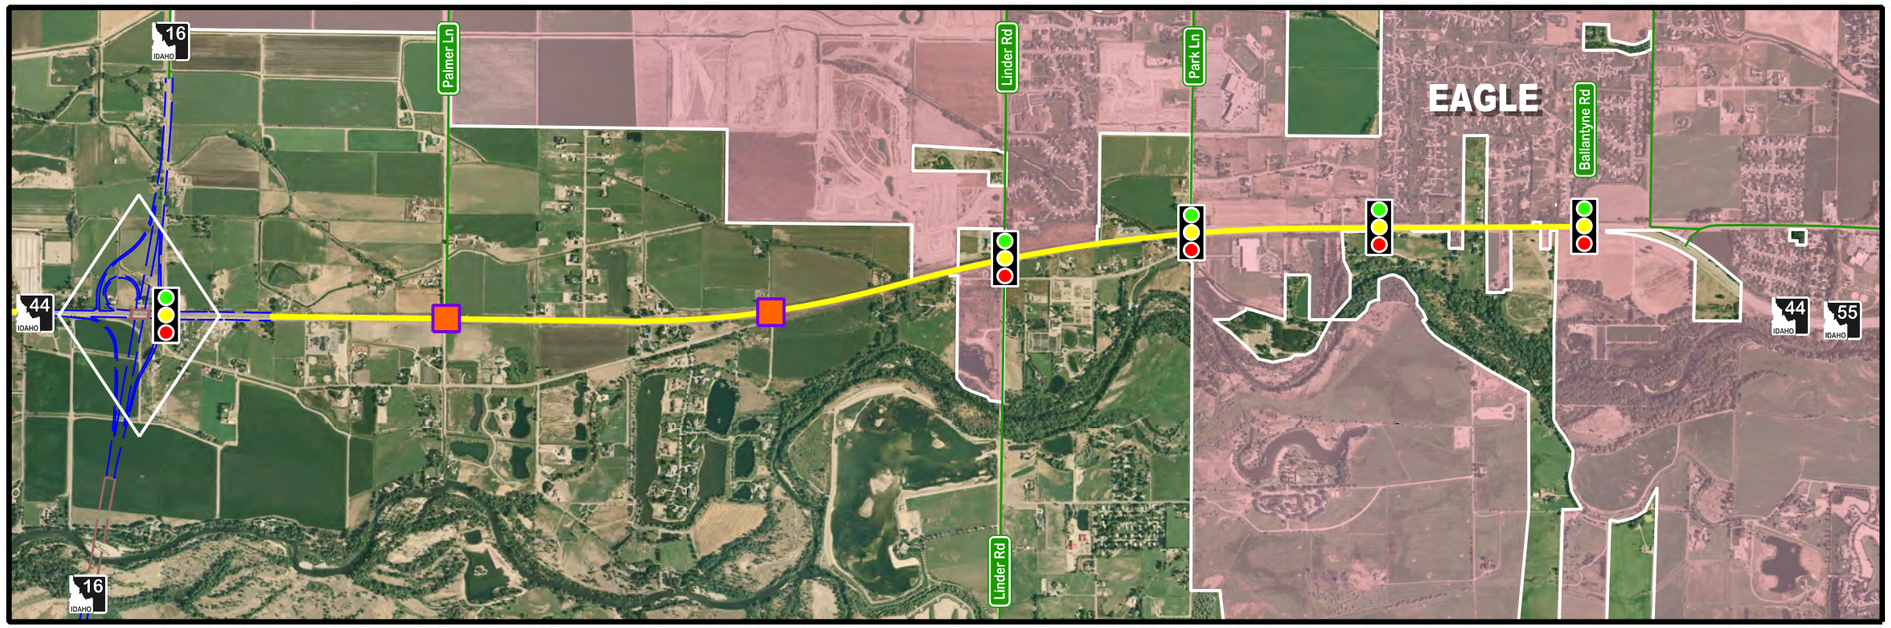

N

IDAHO-44 TYPICAL SECTION

Existing Right-of-Way 120'

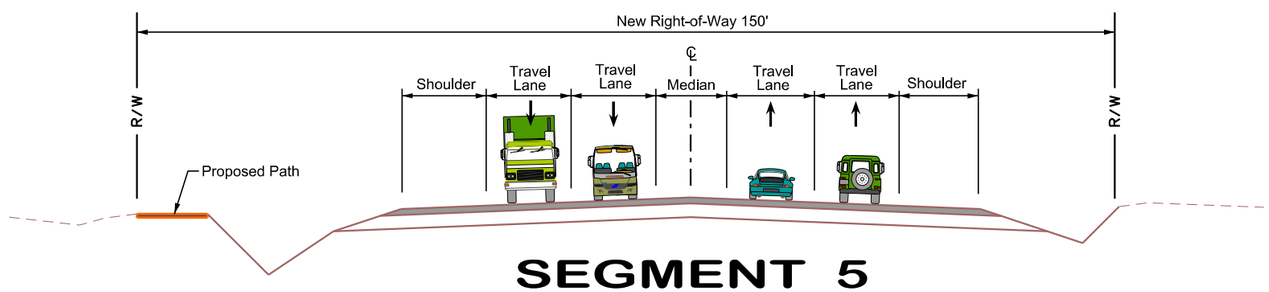

SEGMENT 5

IDAHO 44 - IDAHO 16 to BALLANTYNE LANE

KEY MAP

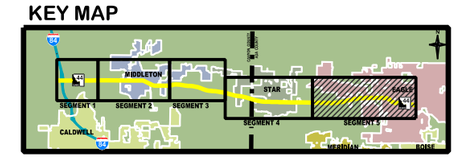

LEGEND

- Idaho 44
- Estimated Right-of-Way Needs
- Existing Right of Way
- Proposed Right of Way
- Property Line

N

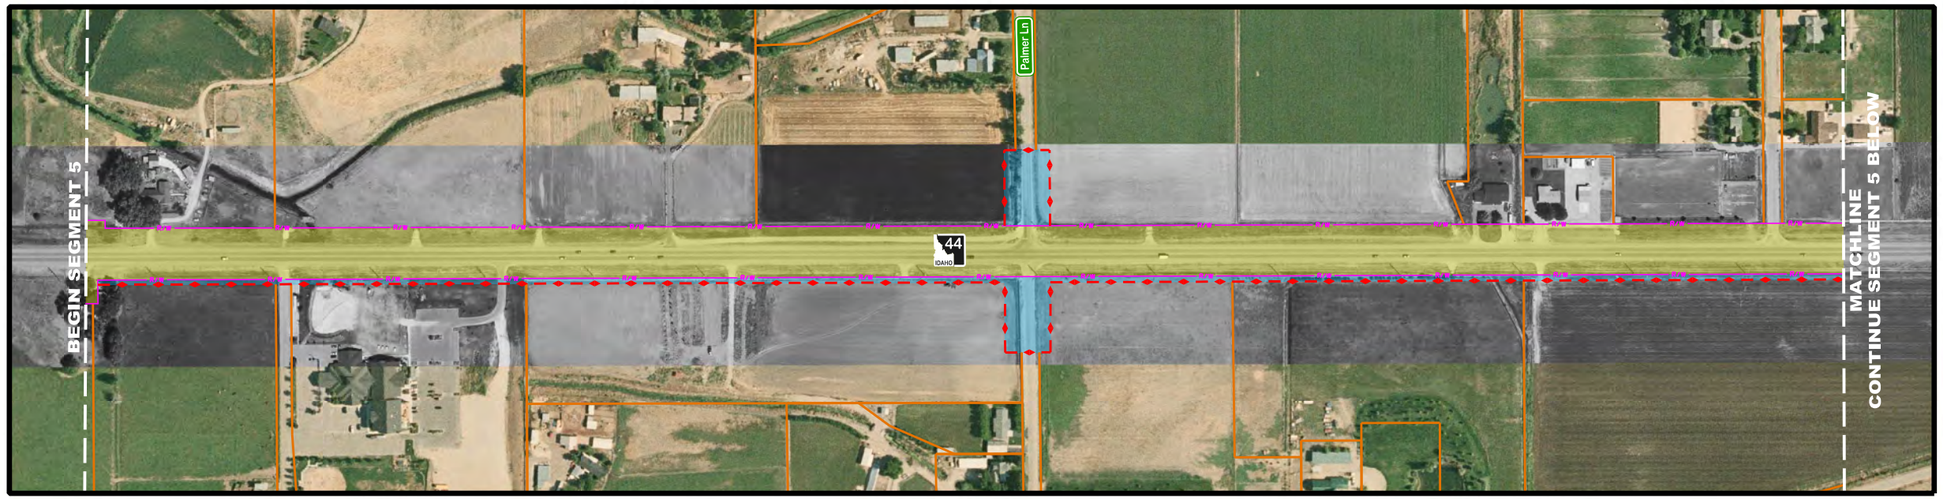

SEGMENT 5 - SHEET 1

IDAHO 44 : IDAHO 16 to BALLANTYNE AVE

URS

KEY MAP

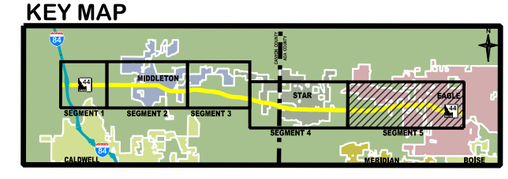

LEGEND

- Idaho 44
- Estimated Right-of-Way Needs
- Existing Right of Way
- Proposed Right of Way
- Property Line

N

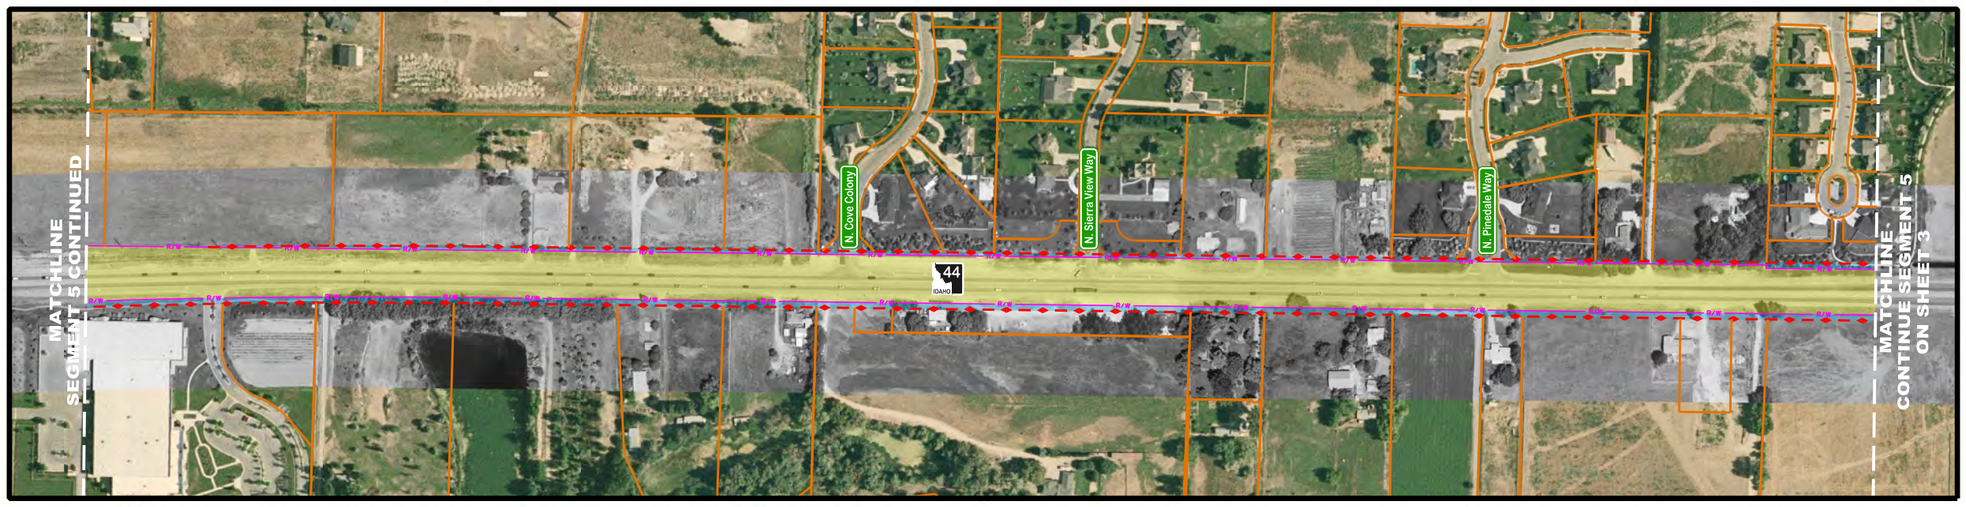

SEGMENT 5 - SHEET 2

IDAHO 44 : IDAHO 16 to BALLANTYNE AVE

KEY MAP

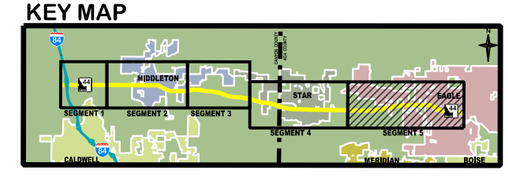

LEGEND

- Idaho 44
- Estimated Right-of-Way Needs
- Existing Right of Way
- Proposed Right of Way
- Property Line

N

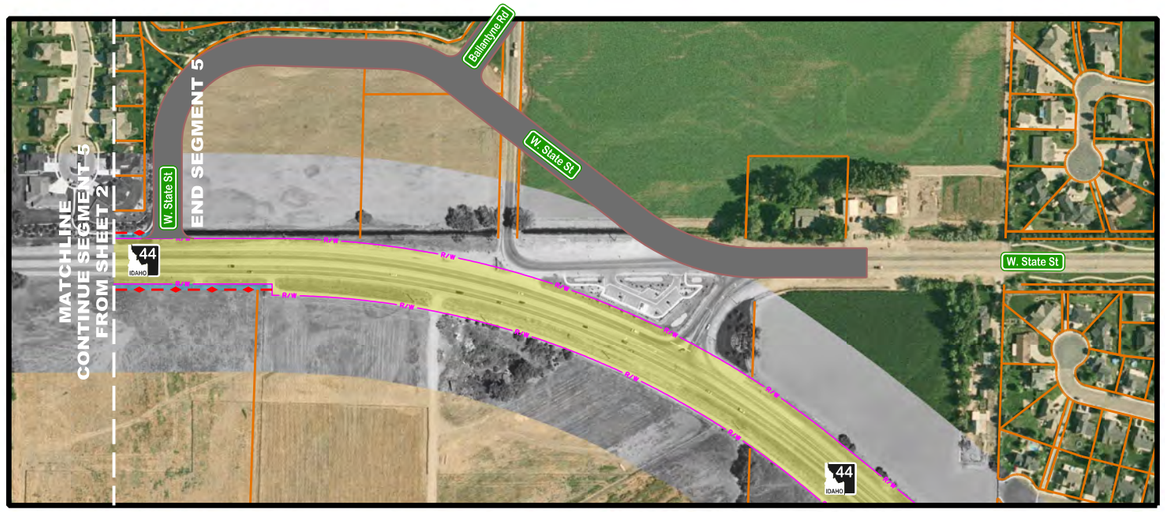

SEGMENT 5 - SHEET 3

IDAHO 44 : IDAHO 16 to BALLANTYNE AVE

URS
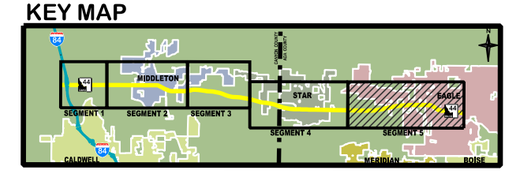
KEY MAP