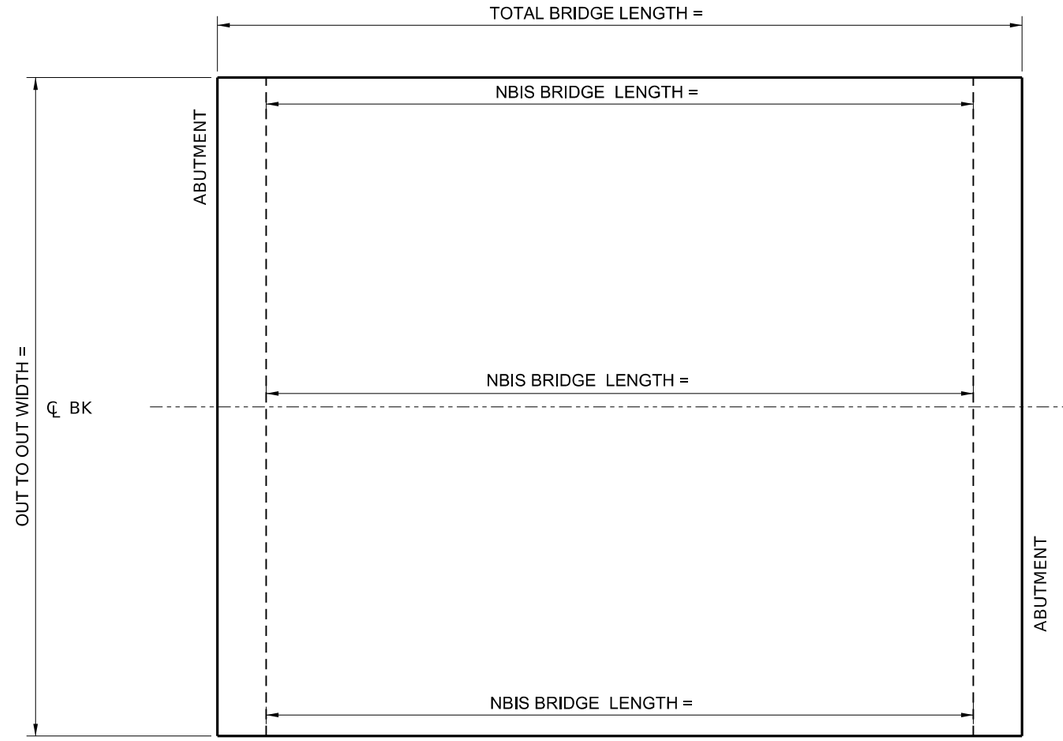

PLAN VIEW
SCALE: NTS

LEGEND

INSPECTION DATE	IDAHO TRANSPORTATION DEPARTMENT 3311 W. State St Boise, ID 83707		*ENGLISH*	ITD DISTRICT OFF-SYSTEM SUPPLEMENTAL BRIDGE INSPECTION	
DRAWING DATE			PROJECT NO.	BK:	BRIDGE KEY NO.
INSPECTED BY					COUNTY / KEY NO. -----
DRAWN BY			---	REFERENCE SCHEMATIC	BRIDGE DWG. NO. ----- / SHEET
CHECKED BY					