SINGLE POINT URBAN

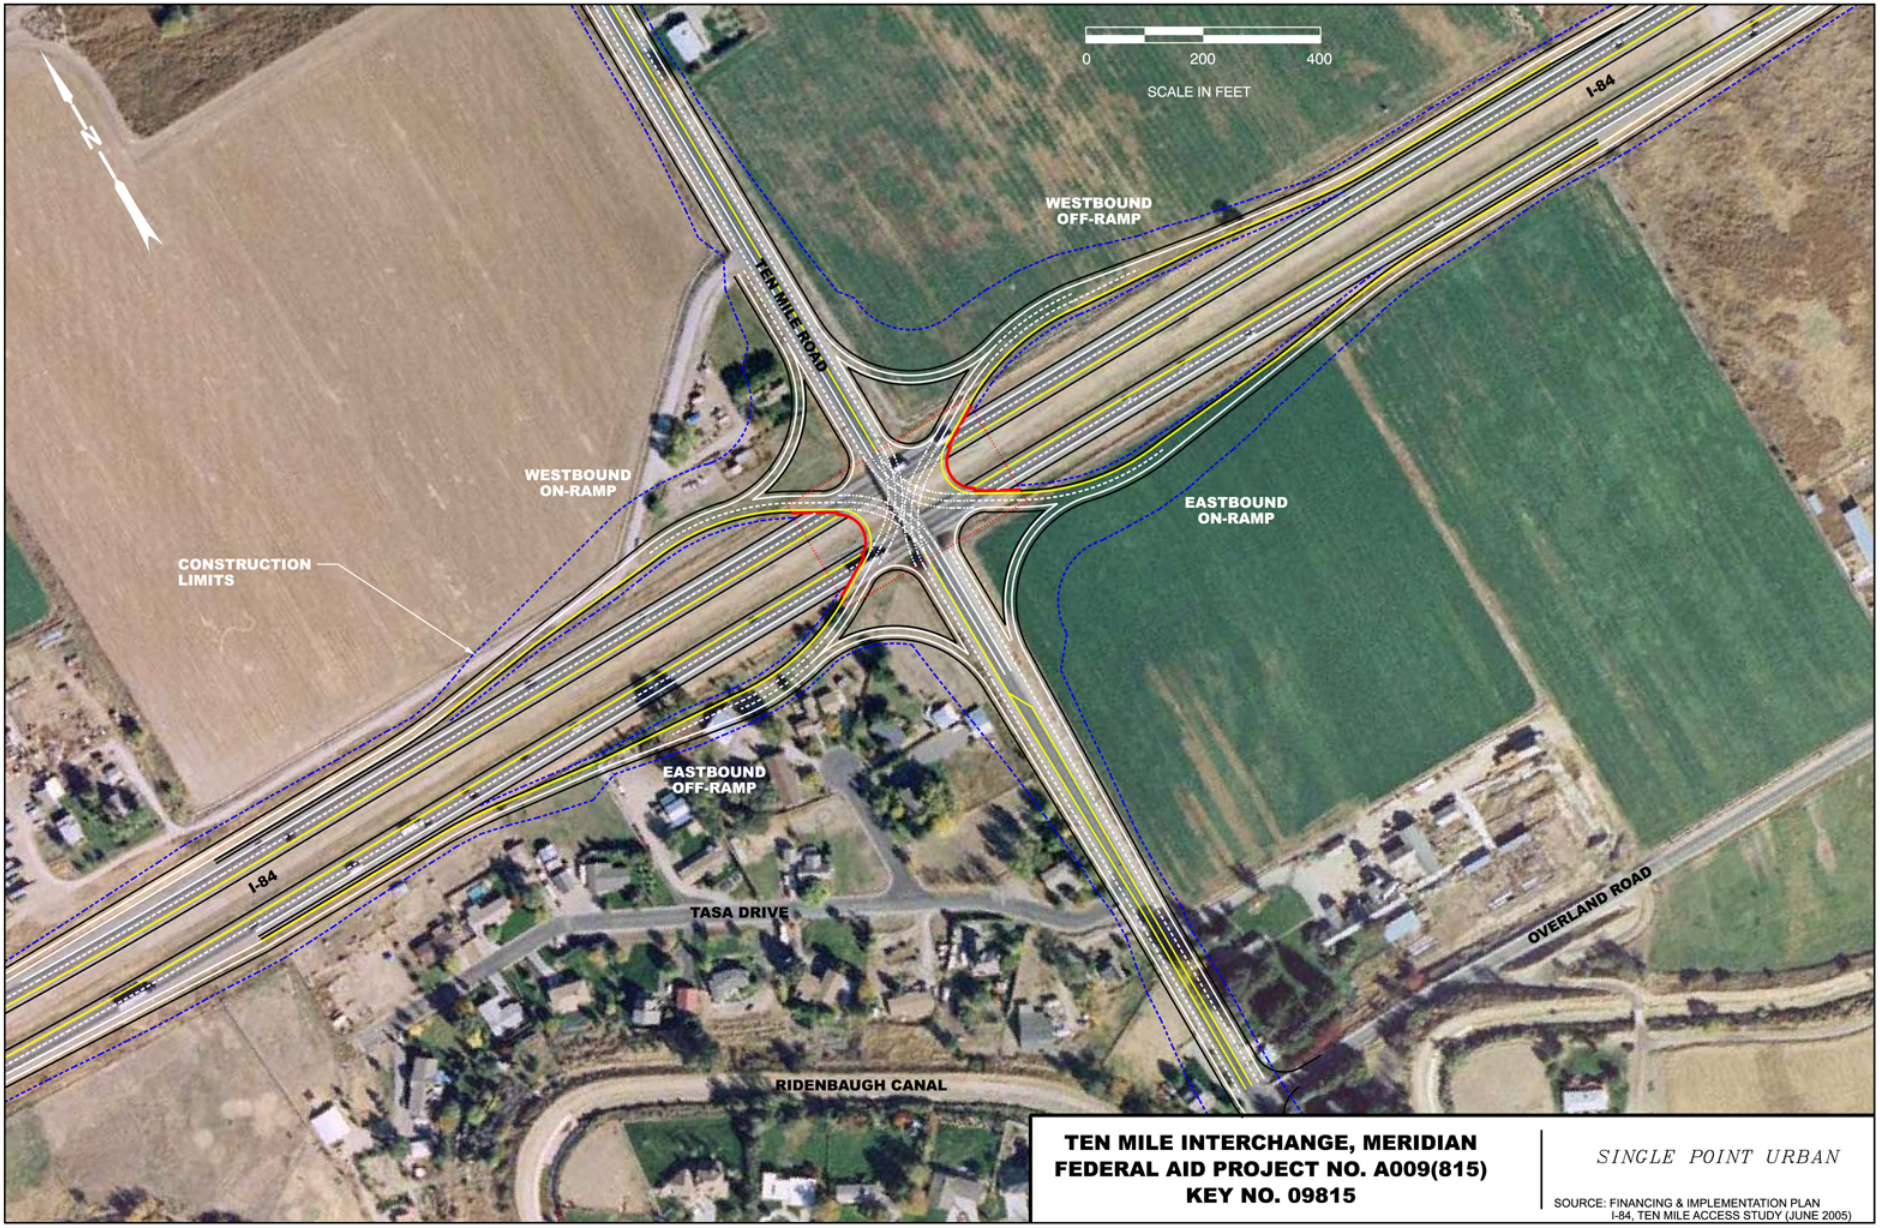

TEN MILE INTERCHANGE, MERIDIAN
FEDERAL AID PROJECT NO. A009(815)
KEY NO. 09815

SINGLE POINT URBAN

SOURCE: FINANCING & IMPLEMENTATION PLAN
I-84, TEN MILE ACCESS STUDY (JUNE 2005)